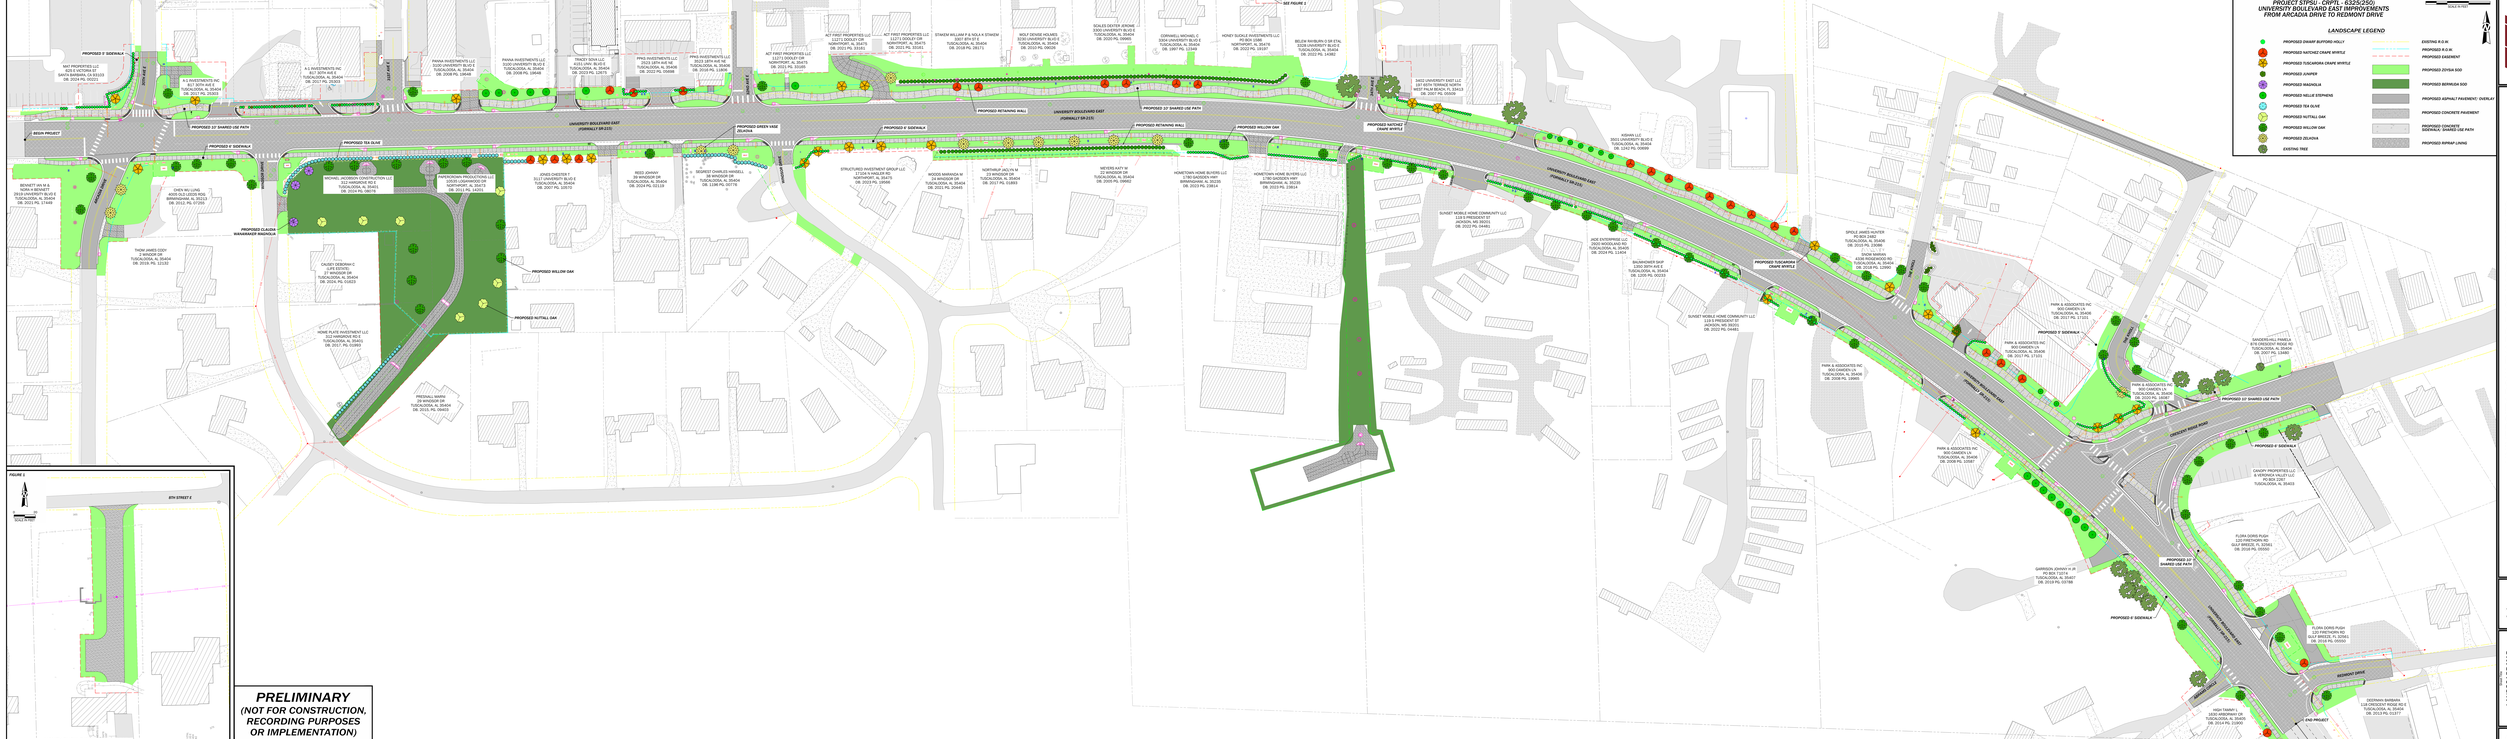
PROJECT STPSU - CRPTL - 6325(250)
UNIVERSITY BOULEVARD EAST IMPROVEMENTS
FROM ARCADIA DRIVE TO REDMONT DRIVE
LANDSCAPE LEGEND
PROPOSED DWARF BUFFORD HOLLY
PROPOSED NATIVE CRAPE MYRTLE
PROPOSED TUSCAROORA CRAPE MYRTLE
PROPOSED JUNIPER
PROPOSED MAGNOLIA
PROPOSED HELLE ESTRENES
PROPOSED TEA OLIVE
PROPOSED NUTTALL OAK
PROPOSED WILLOW OAK
PROPOSED CRAPE MYRTLE
EXISTING TREE
EXISTING R-O-W
PROPOSED R-O-W
PROPOSED EASEMENT
PROPOSED ZOYSIA SOD
PROPOSED BERMUDA SOD
PROPOSED ASPHALT PAVEMENT - OVERLAY
PROPOSED CONCRETE PAVEMENT
PROPOSED CONCRETE SIDEWALK, SHARED USE PATH
PROPOSED RIPRAP LINING
NORTH
SCALE: 1" = 20'-0"
TTL
2200 Bridgeway Blvd. | Tuscaloosa, AL 35401
Phone: 205-345-0808
UNIVERSITY BOULEVARD EAST IMPROVEMENTS
CITY OF TUSCALOOSA
UNIVERSITY BOULEVARD
FROM ARCADIA DRIVE TO REDMONT DRIVE
LANDSCAPE MAP
C1.0
PRELIMINARY
(NOT FOR CONSTRUCTION, RECORDING PURPOSES OR IMPLEMENTATION)
BEGIN PROJECT
END PROJECT
UNIVERSITY BOULEVARD EAST (FORMERLY SR-215)
PROPOSED 10' SHARED USE PATH
PROPOSED 5' SIDEWALK
PROPOSED RETAINING WALL
PROPOSED GREEN VASE SUMACH
PROPOSED WILLOW OAK
PROPOSED NUTTALL OAK
PROPOSED TEA OLIVE
PROPOSED CLAUSIA WANAMAKER MAGNOLIA
PROPOSED TUSCAROORA CRAPE MYRTLE
PROPOSED NATIVE CRAPE MYRTLE
SEE FIGURE 2
FIGURE 1
8TH STREET E
HONEY SUCKLE INVESTMENTS LLC